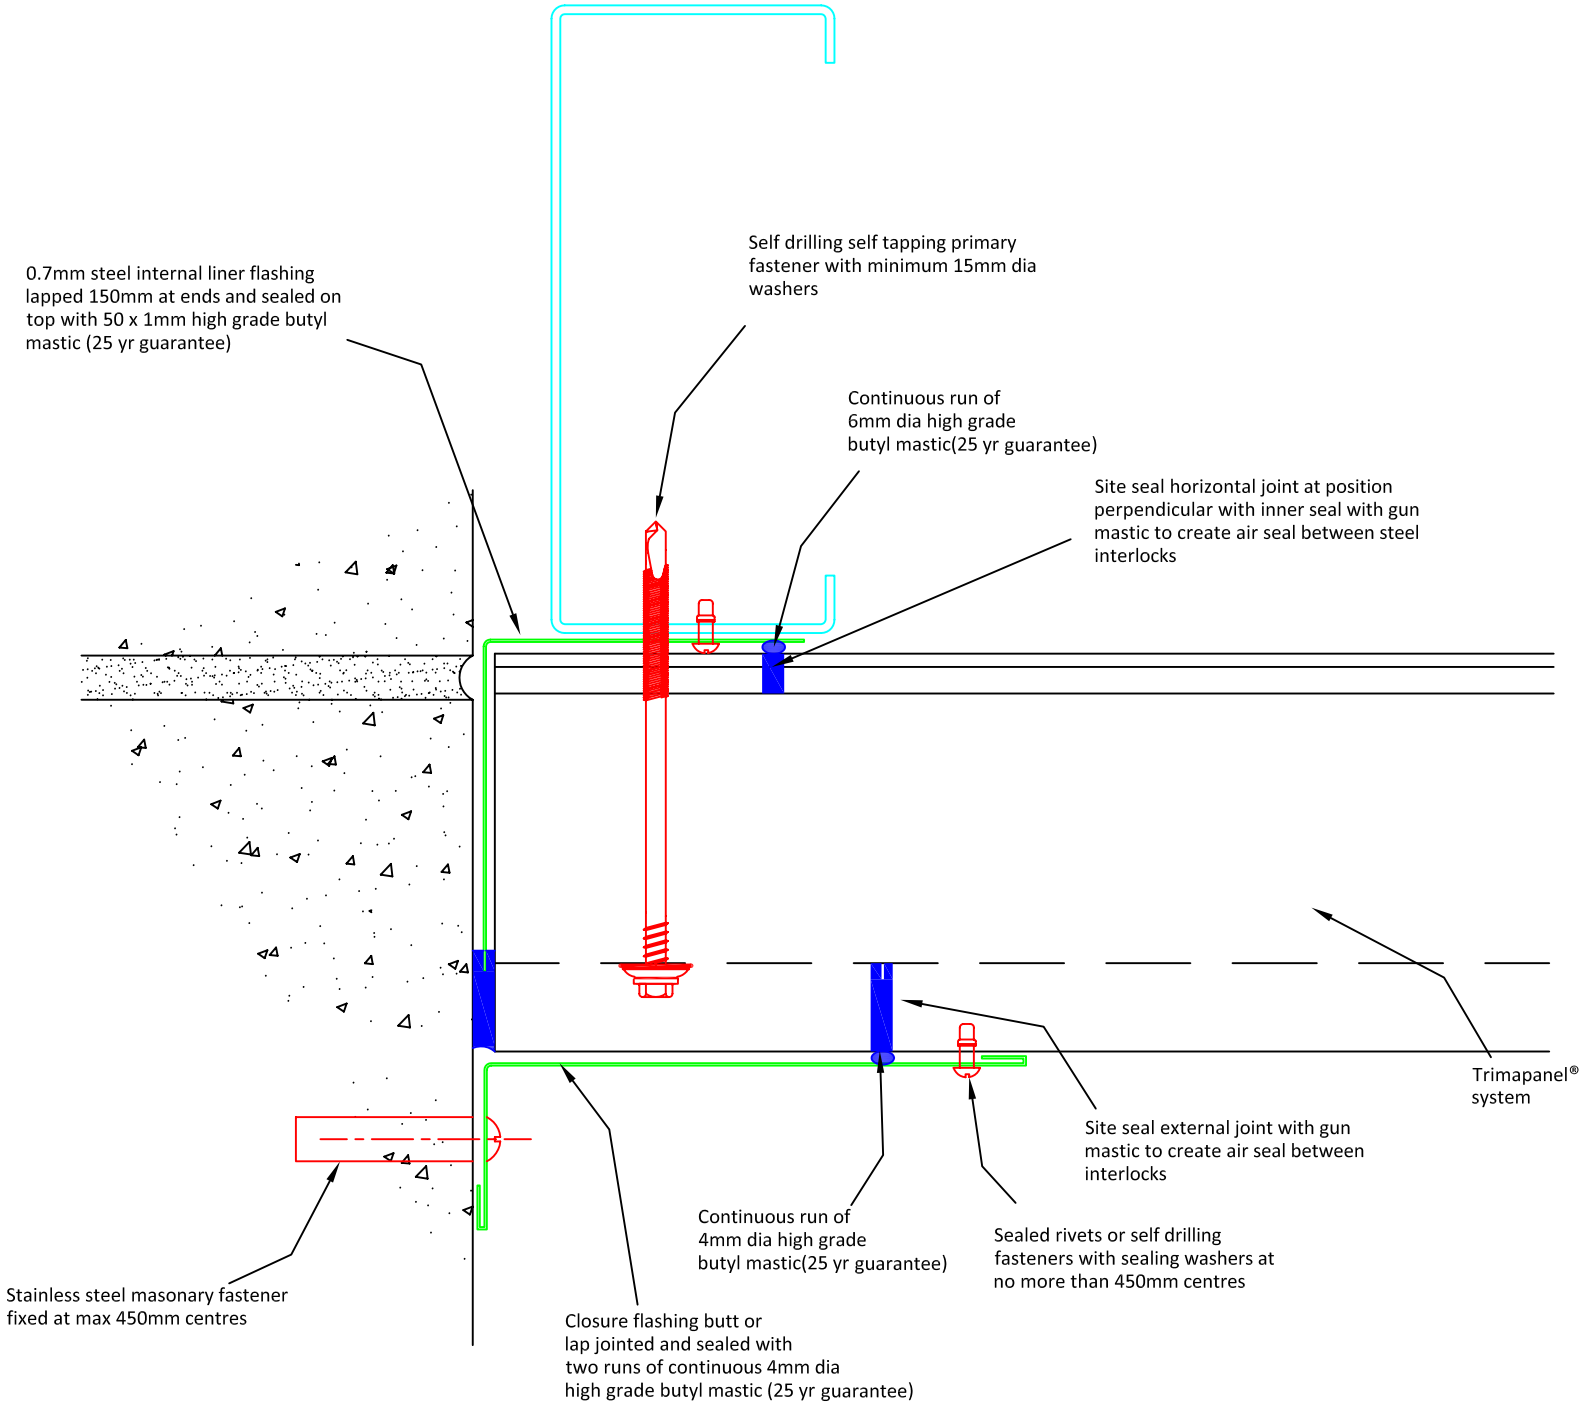

All support steelwork by others

©Tata Steel UK Limited.

Trimapanel® U-values

Depth 70 = 0.31 W/m²K.
Depth 90 = 0.24 W/m²K.
Depth 120 = 0.17 W/m²K.

Junction 'psi' and 'f' values

Ψ = 0.26 W/mK.
f = 0.84

Stated calculation results are dependent on components being as shown.
Computer modeled in accordance with EN ISO 10211

LPCB LPS1181:1 Approved 460a/13

Tata Steel retain the right to amend the construction and technical specifications shown on this drawing without prior notice.

TATA STEEL

SALES TEL: 01244 892199
TECHNICAL TEL: 01244 892133 / 34

www.tatasteelconstruction.com

PROJECT
Trimapanel® System Typical Details

TITLE
Brick to wall abutment

DRAWN BY	SCALE
JCA	NTS
APPROVED BY	TOLERANCES
DA	
DATE	DRG. No.
22/11/10	W2-028-03-B